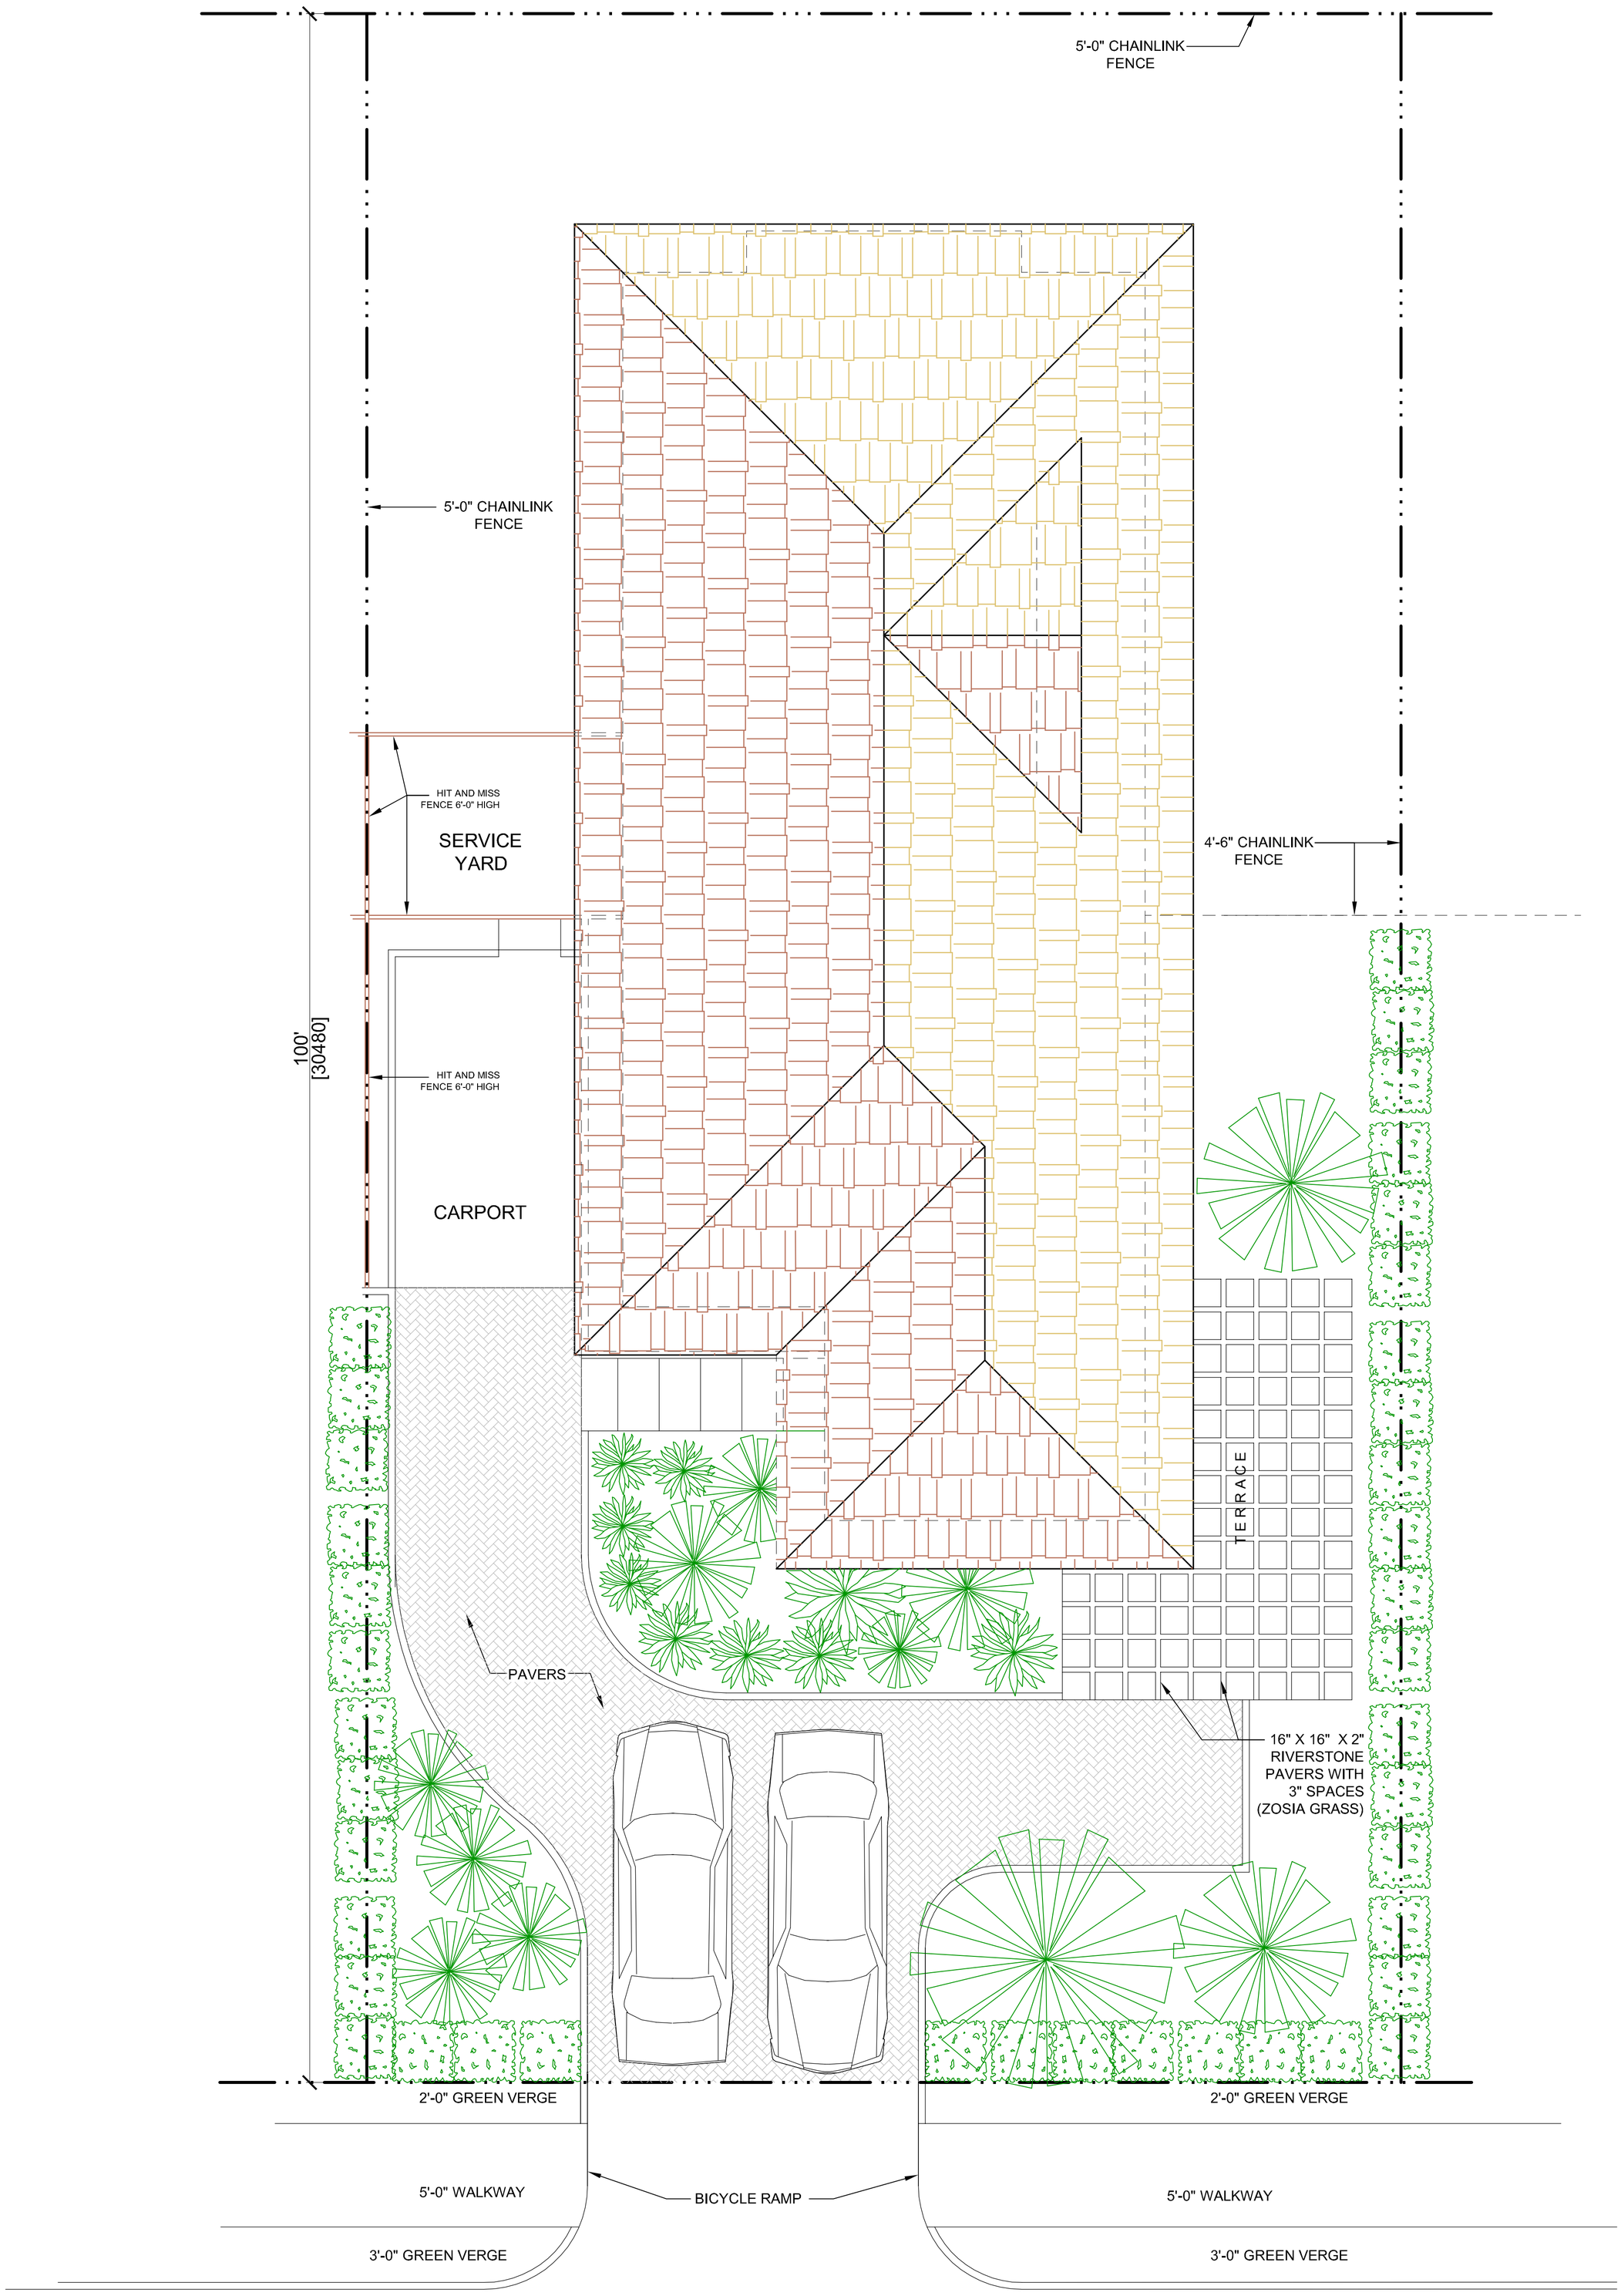

SITE PLAN (TYPICAL)

3 BEDROOM, 2 BATH HOUSE
RICHMOND, ST.ANN

A.G. LOWE ARCHITECT
architect . planner